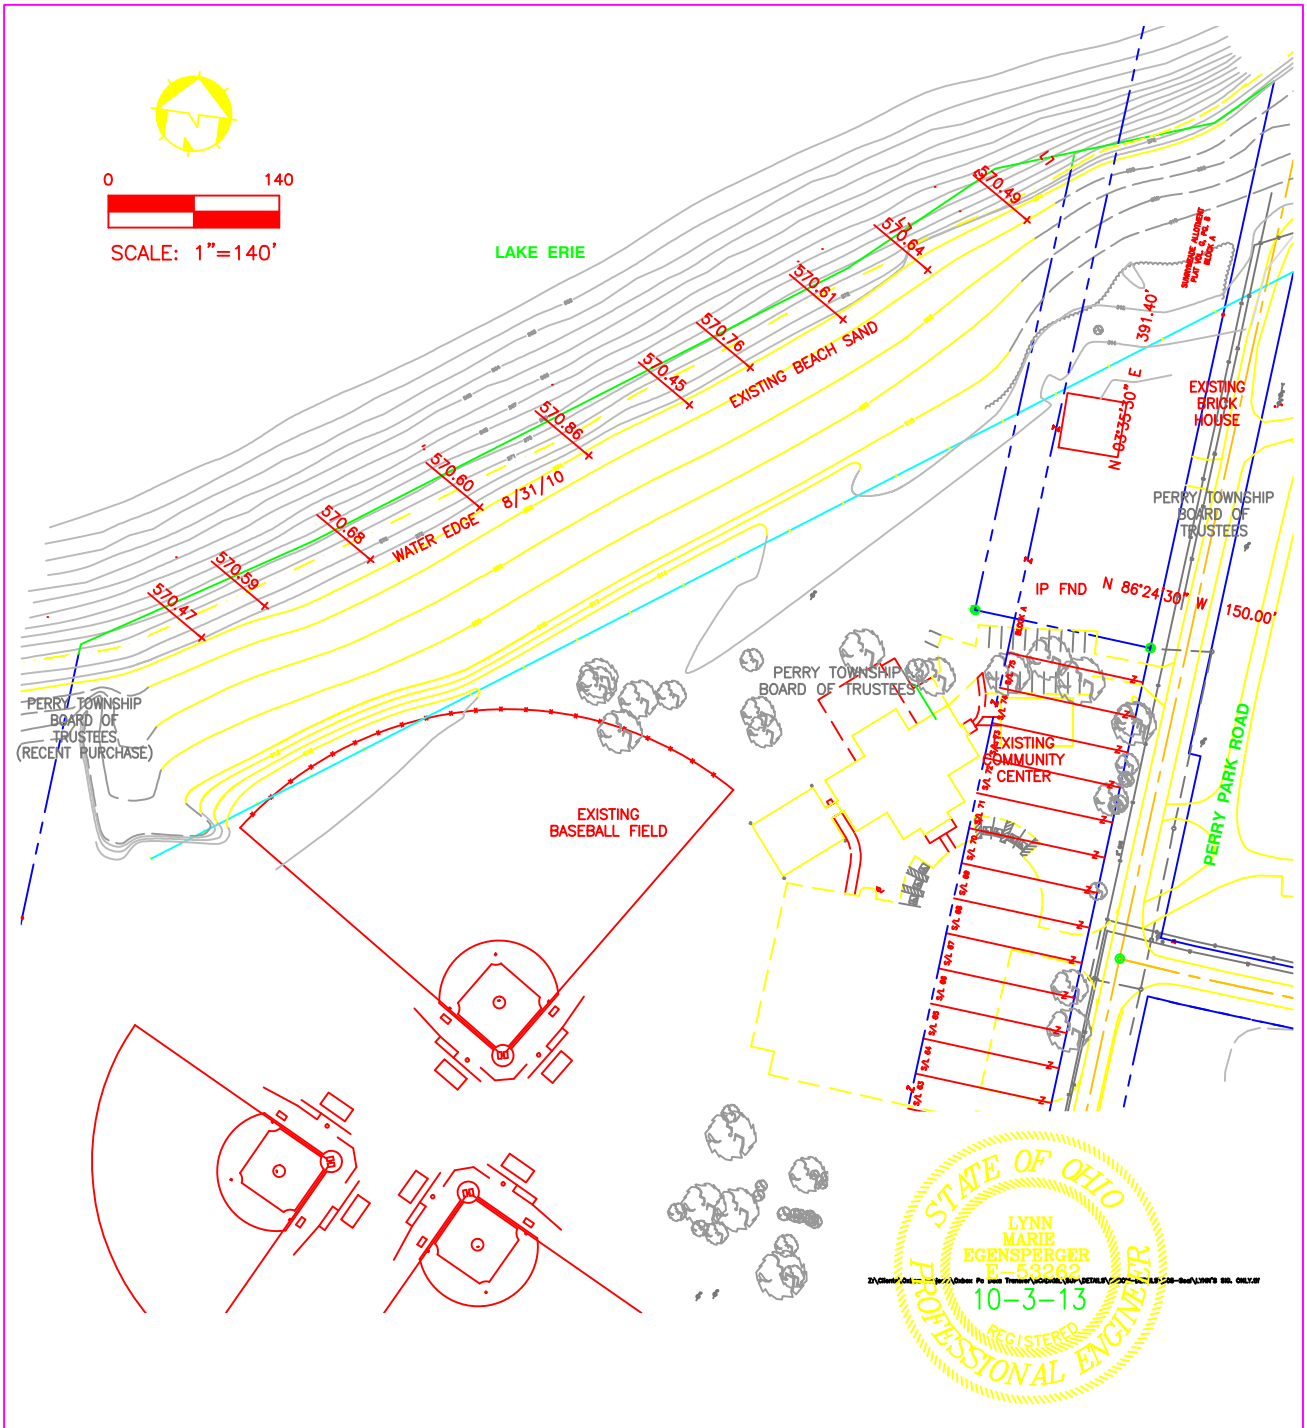

oxbow Engineering, Inc.

NON-DEGRADATION ALTERNATIVE
PERRY TOWNSHIP PARK SHORELINE PROTECTION

2800 PERRY PARK ROAD
PERRY TOWNSHIP - LAKE COUNTY- OHIO

APPLICANT - PERRY TOWNSHIP TRUSTEES